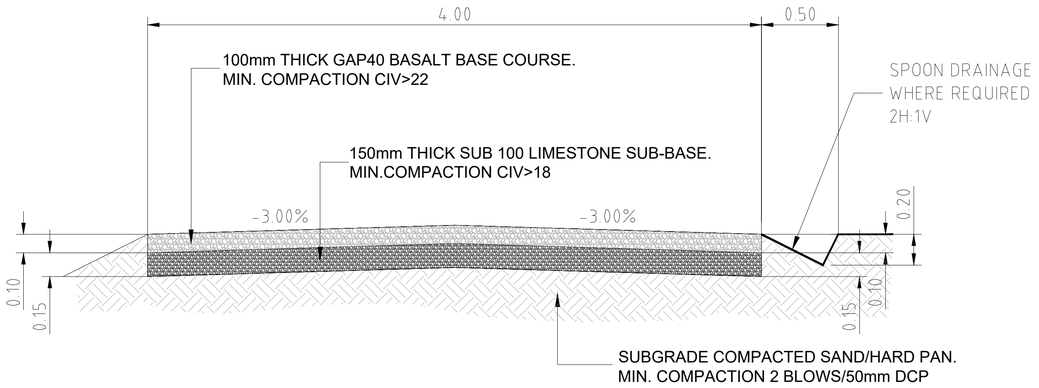

ACCESS TRACK TYPICAL SECTION

SCALE NTS

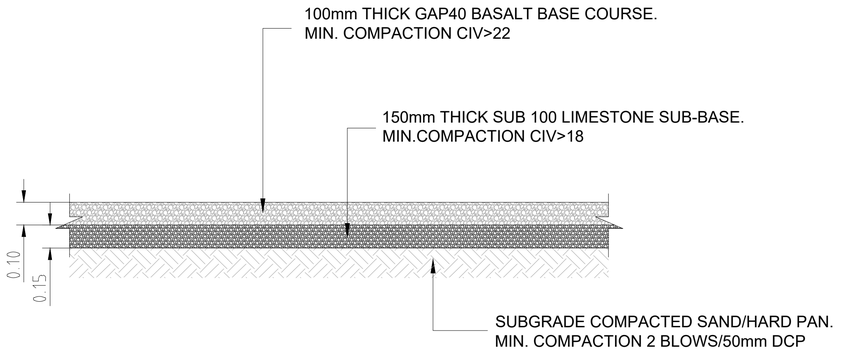

TYPICAL SECTION (HARDSTAND AREA)

SCALE NTS

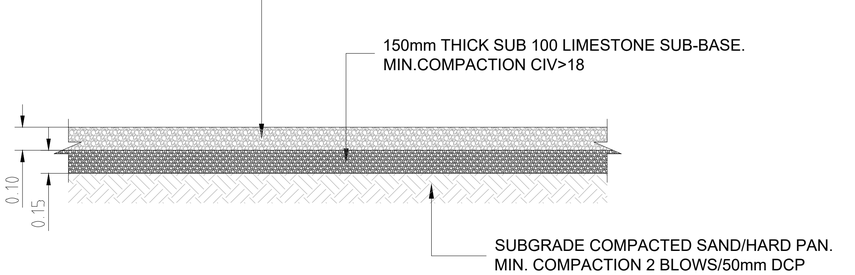

LAYDOWN AREAS AND TURN-AROUND TYPICAL SECTION

SCALE NTS

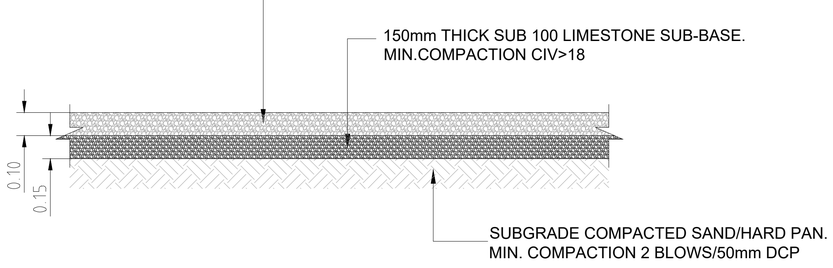

TYPICAL SECTION (LAYDOWN AREA)

SCALE NTS

NOTES:

* DRAWING SHOWS TYPICAL SECTION OF HARDSTANDS, ACCESS TRACKS, LAYDOWN ARAES AND LAYDOWN TURNING AROUND AREAS.
* SEE SEPARATE LAYOUT DRAWINGS FOR THE EXACT LOCATION OF THE TYPICAL SECTION DETAILS.
* THE DRAWING SHOWS THE SECTION DETAILS BASED ON SITE CONDITION.
* TYPICAL SECTION IS SUBJECT TO ENGINEERS DESIGN BASED ON THE SOIL TEST RESULT.

PRELIMINARY DESIGN

N
W E
S

GENERAL NOTES

1. ALL DIMENSIONS ARE IN MILLIMETER UNLESS OTHERWIS SPECIFIED.

LEGEND

REFERENCE DRAWINGS

No.	DRAWING TITLE	DRAWING No.

R	DATE	DESCRIPTION OF REVISION	REMARKS
0	23-10-2024	DRAFT	

PROJECT NAME :

GREYTOWN SOLAR FARM
NEW ZEALAND

DRAFTING ENGINEER

RENEWABLE ENGINEERING GROUP

GENERAL CONTRACTOR :

Far North Solar Farm
Powering New Zealand's Renewable Future.

A: Level 1, 65 KUMEU ROAD, AUCKLAND E: engineering@fnsf.co.nz

This drawing is property of FNSF/REG and may not be copied (in whole or in part) used for manufacturing or disclosed without prior consent of FNSF/REG.

		SIGN	TITLE :
DRAWN BY	: JROD		HARDSTANDS, LAYDOWN AREA, ACCESS AND LAYDOWN TURN AROUND TYPICAL DRAWING SECTION DETAILS
DATE	:23-10-2024	R.J.L.	
CHECKED BY	: PAREEK	P.P.	
DATE	:23-10-2024		
APPROVED BY	: JOHN T.	J.T.	
DATE	:23-10-2024		

DRAWING No.
FNSF_GRT_178.2MWp_231024_DW4.2_TSD

SHEET SIZE	SHEET	SCALE	REV
A1	1 OF 1	NTS	0